

24×36 Small Barndominium

Cabin Blueprint Package

Dimensions: 36'-0" x 24'-0" (864 sqft)

Wall Height: 10'-0"

Roof: gable at 5/12

Foundation: slab

Siding: metal panel

Roofing: metal standing seam

Windows: 7

Doors: 2

Rooms: Bedroom 1, Bath + laundry, Living + kitchen, Bedroom 2, Storage


Porch: 8'-0" (front)

Loft: None


Concept drawings for planning and estimating. Not engineered or stamped. Have a builder or engineer check framing sizes, spans, and connections for your snow, wind, and soil conditions, and confirm permit and code requirements with your local building department before you build.

Free plan from offgridhubs.com/cabin-builder/plans/24x36-small-barndominium


Floor Plan

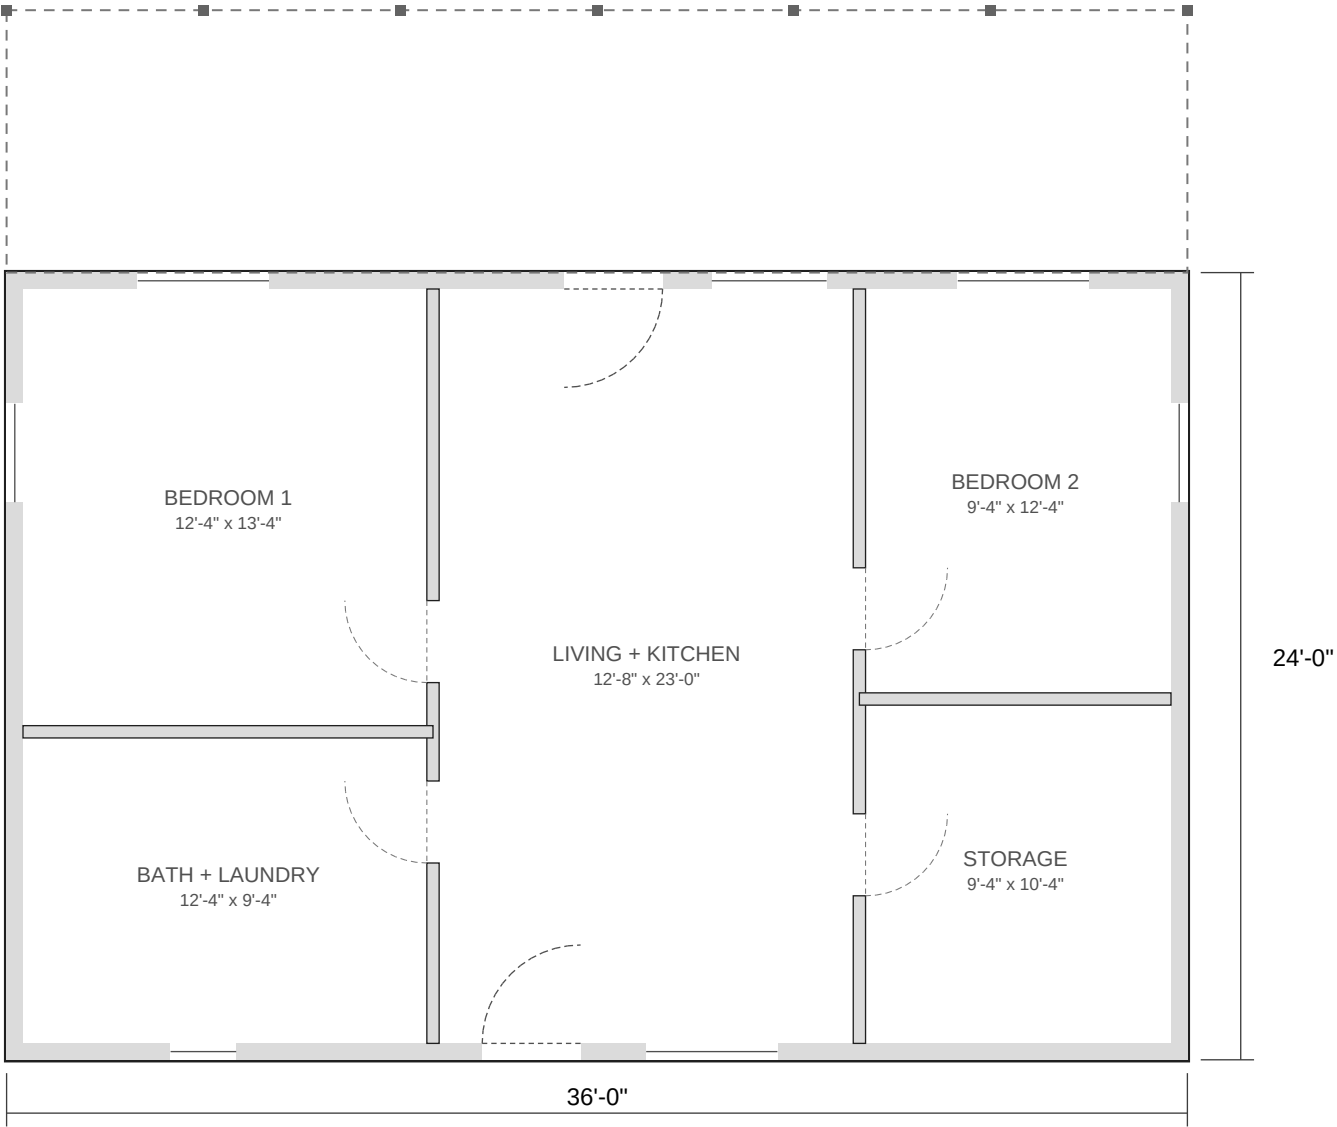


Front Elevation

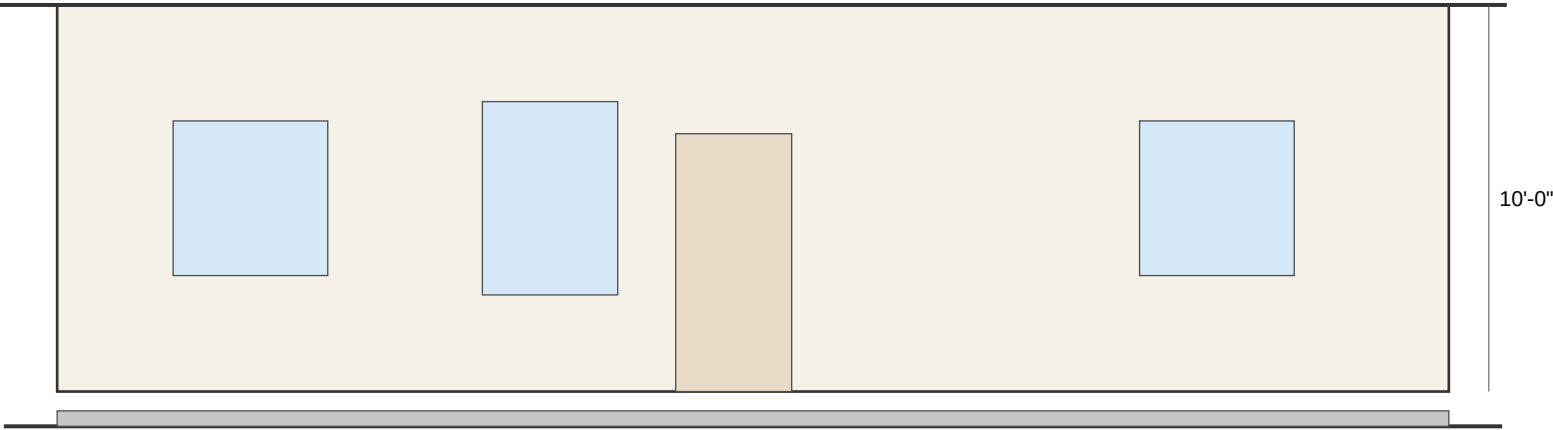


Rear Elevation

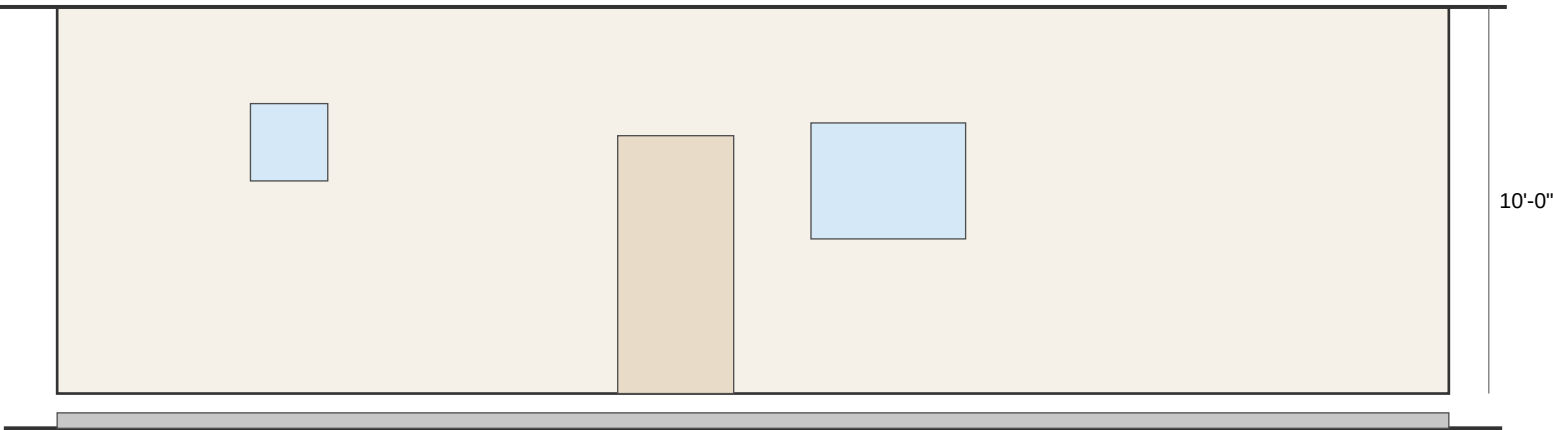


Left Elevation

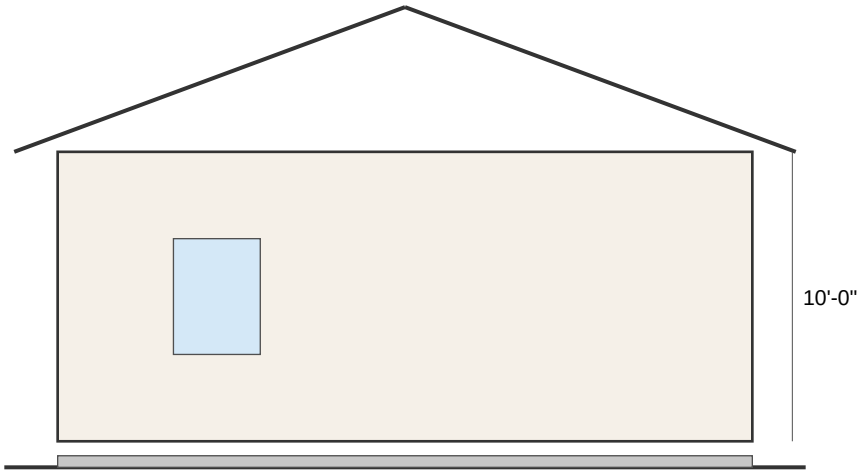

Right Elevation

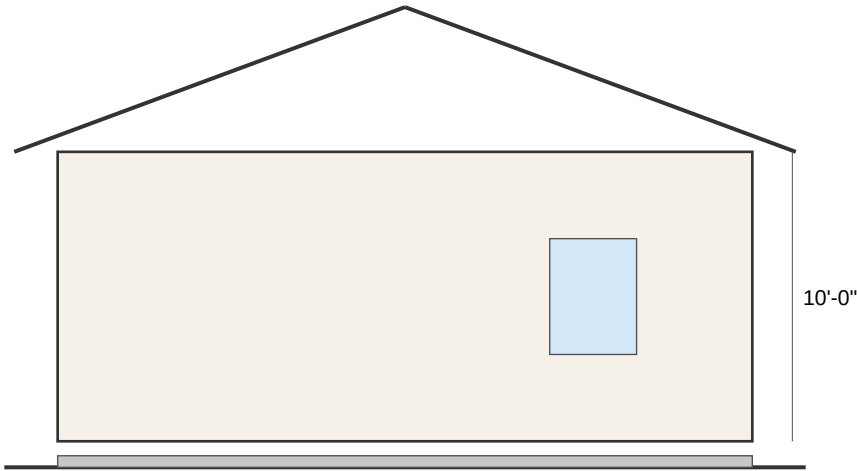

Cross-Section

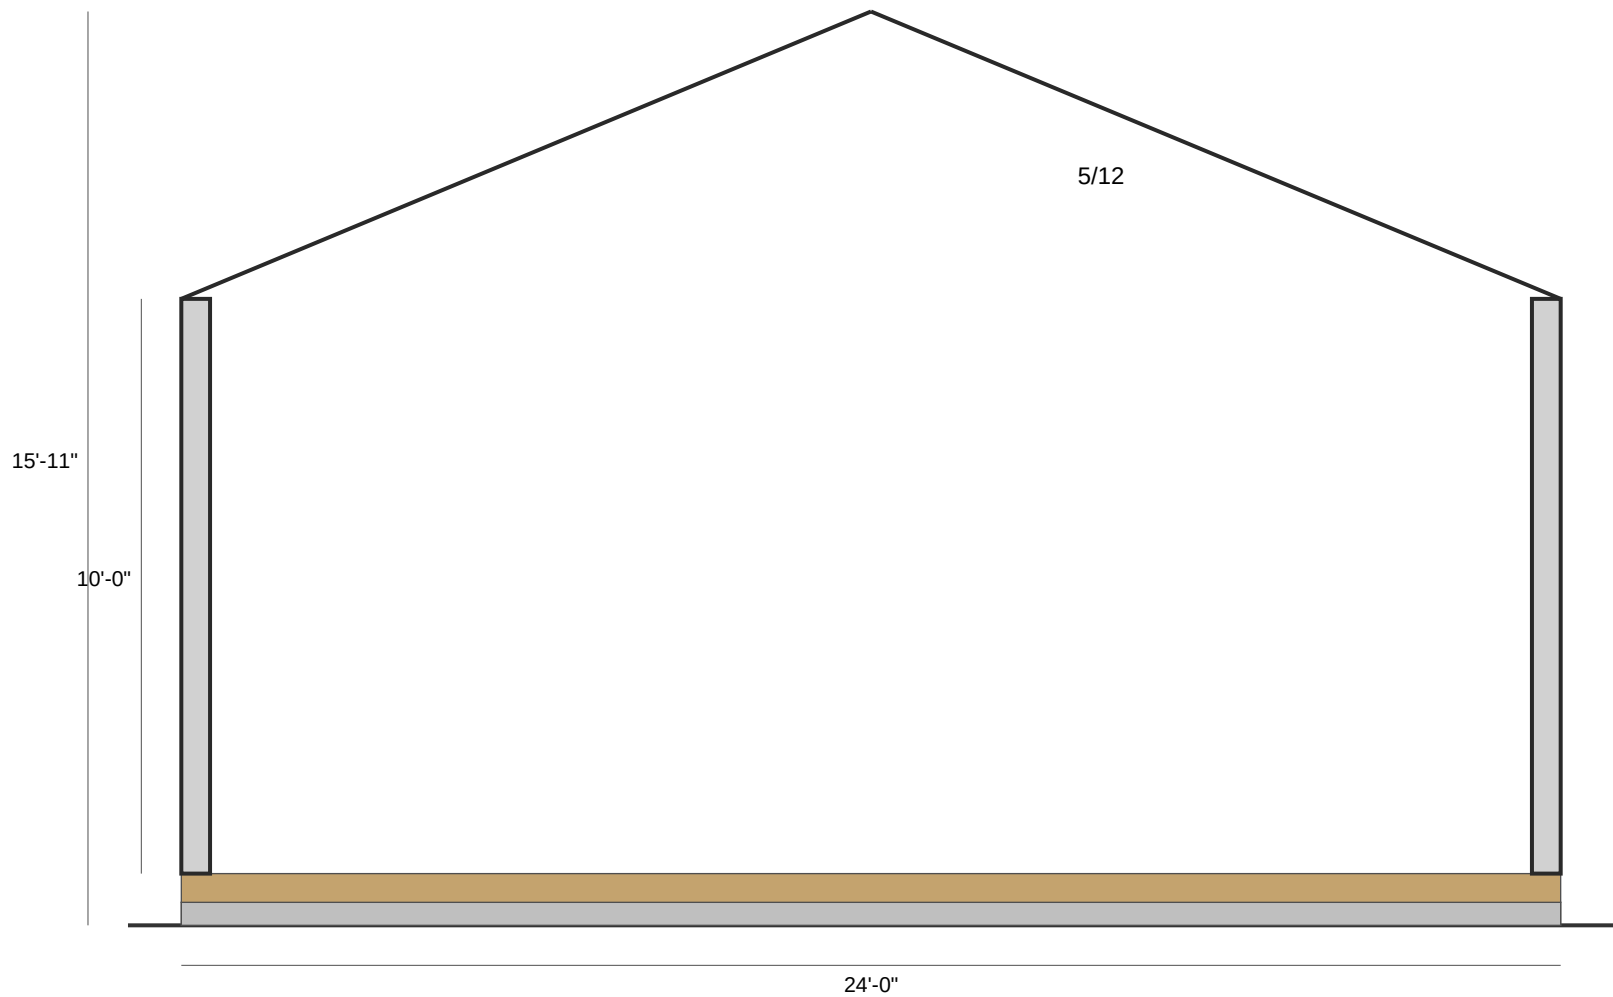

Foundation Plan
Slab-on-Grade

