

40×60 Shouse

Cabin Blueprint Package

Dimensions: 60'-0" x 40'-0" (2400 sqft)

Wall Height: 12'-0"

Roof: gable at 4/12

Foundation: slab

Siding: metal panel

Roofing: metal standing seam

Windows: 11

Doors: 5 (2 overhead)

Rooms: Shop, Living + kitchen, Mudroom + laundry, Bath 2, Bedroom 2, Primary bath, Primary bedroom


Porch: 10'-0" (back)

Loft: None


Concept drawings for planning and estimating. Not engineered or stamped. Have a builder or engineer check framing sizes, spans, and connections for your snow, wind, and soil conditions, and confirm permit and code requirements with your local building department before you build.

Free plan from offgridhubs.com/cabin-builder/plans/40x60-shouse


Floor Plan

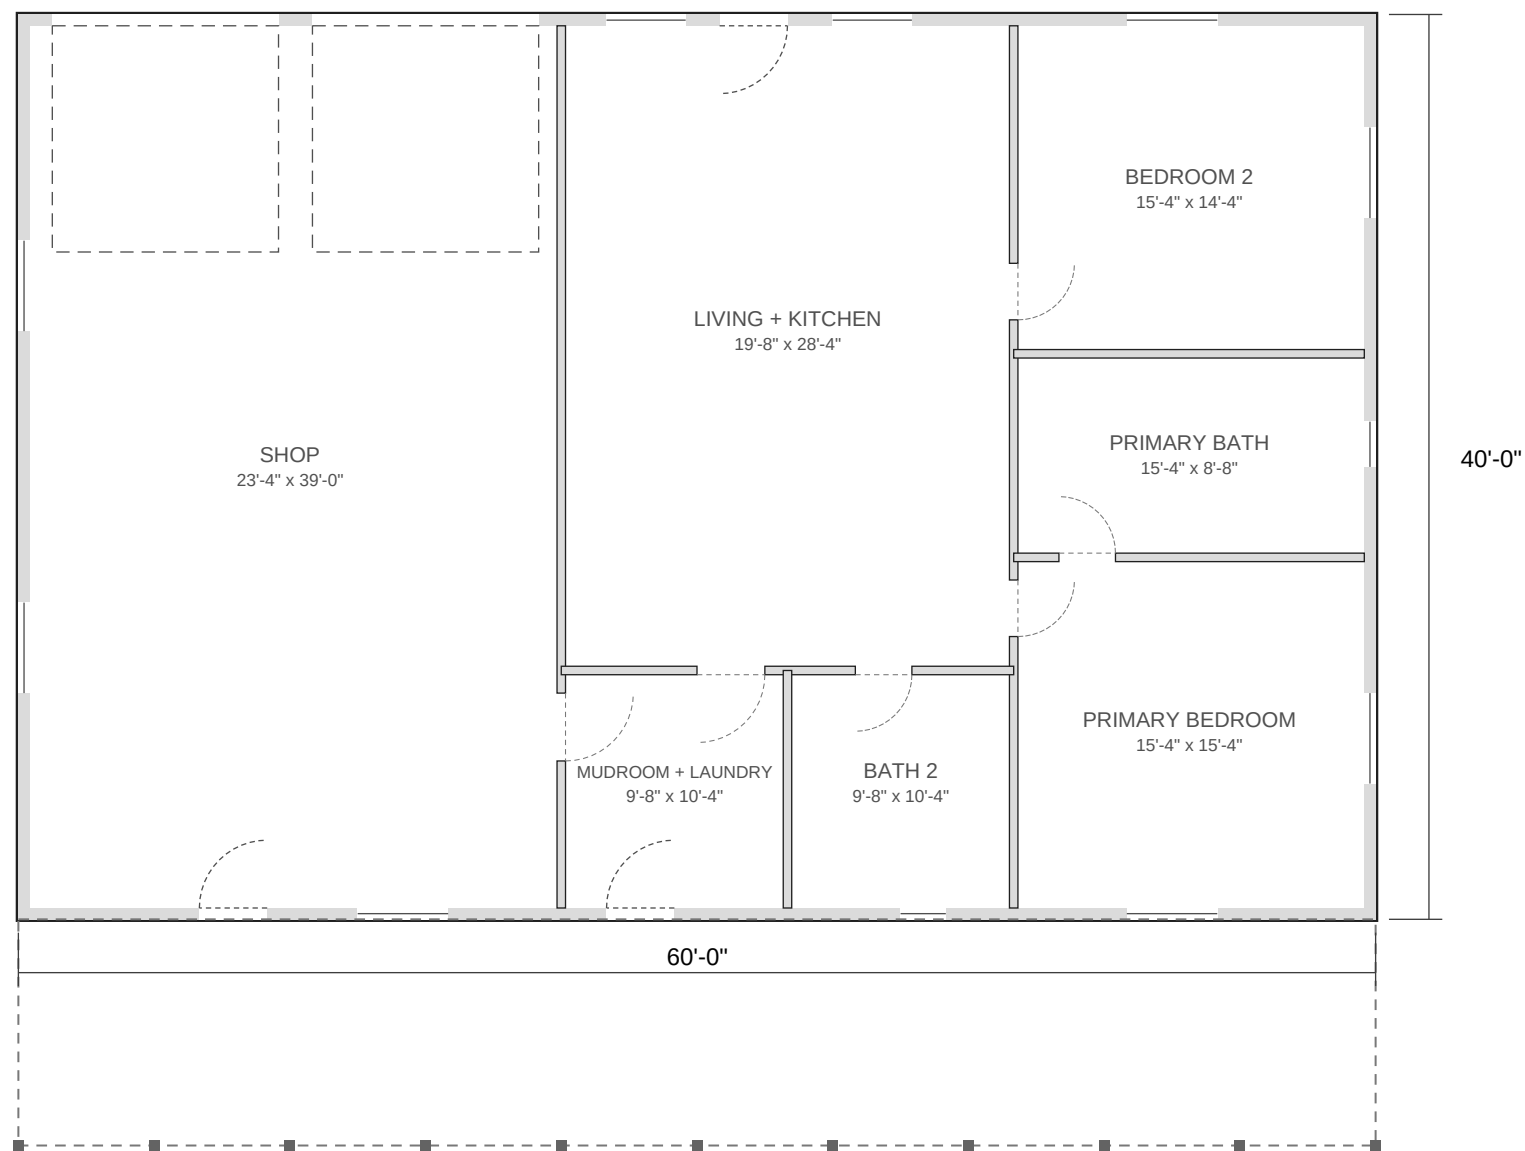


Front Elevation

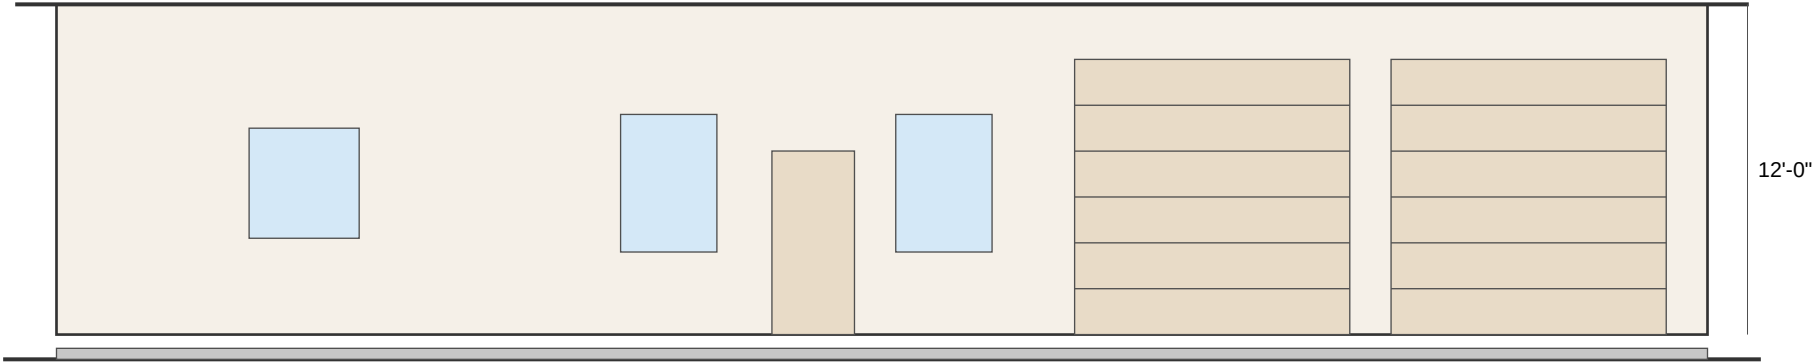


Rear Elevation

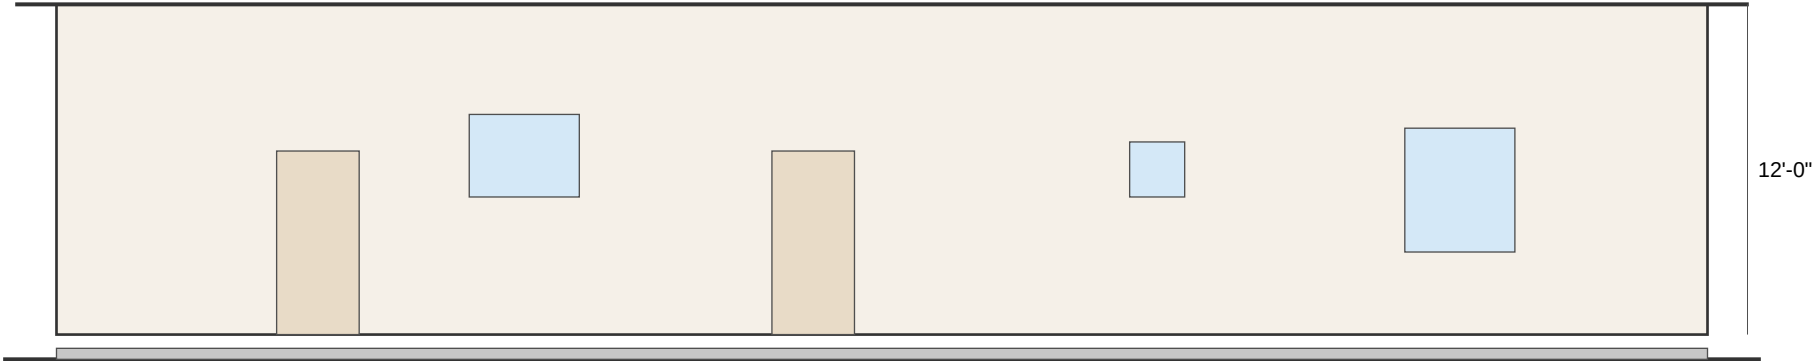


Left Elevation

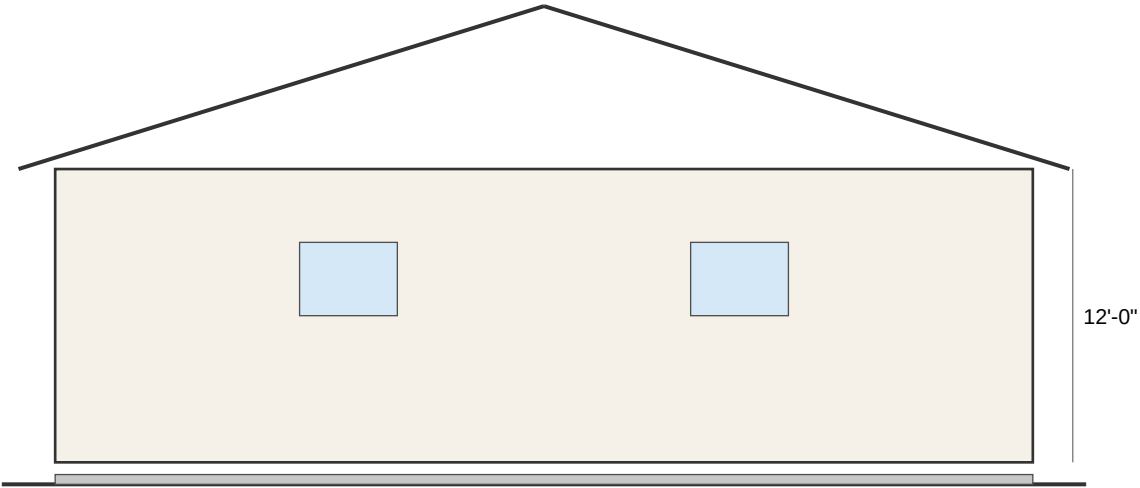


Right Elevation

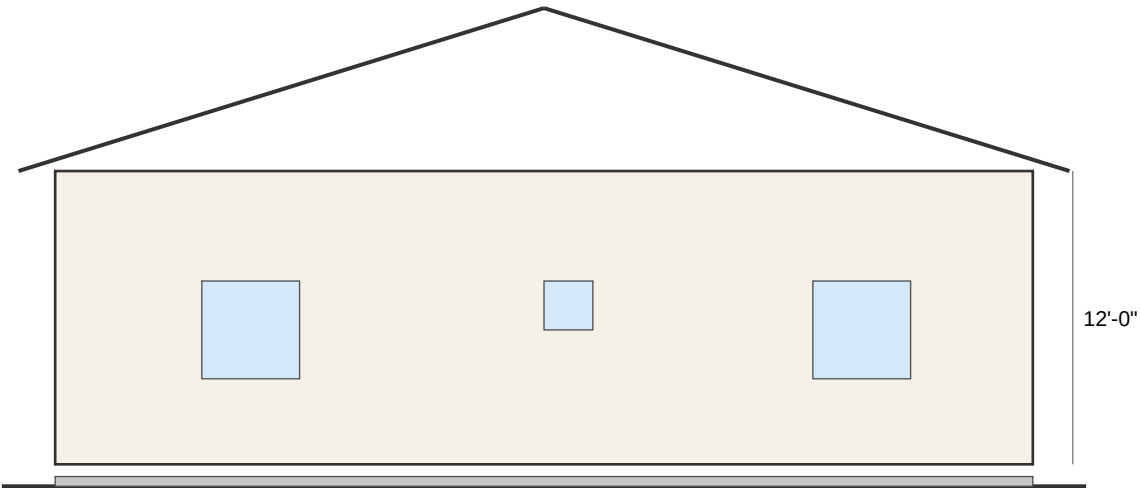

Cross-Section

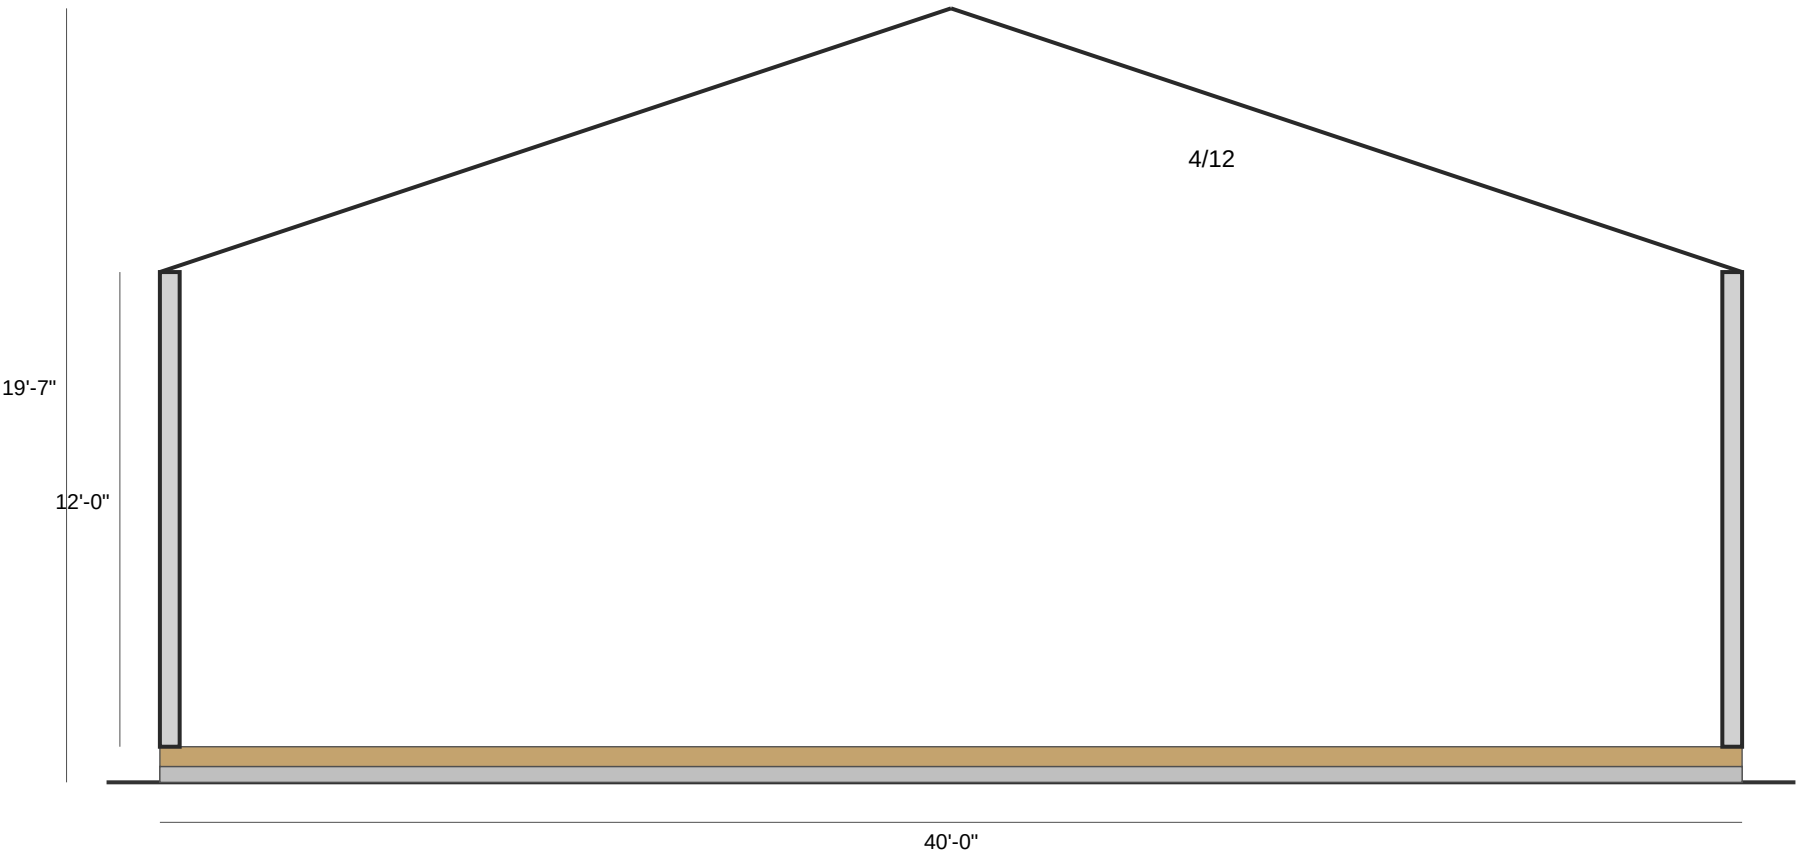

Foundation Plan
Slab-on-Grade

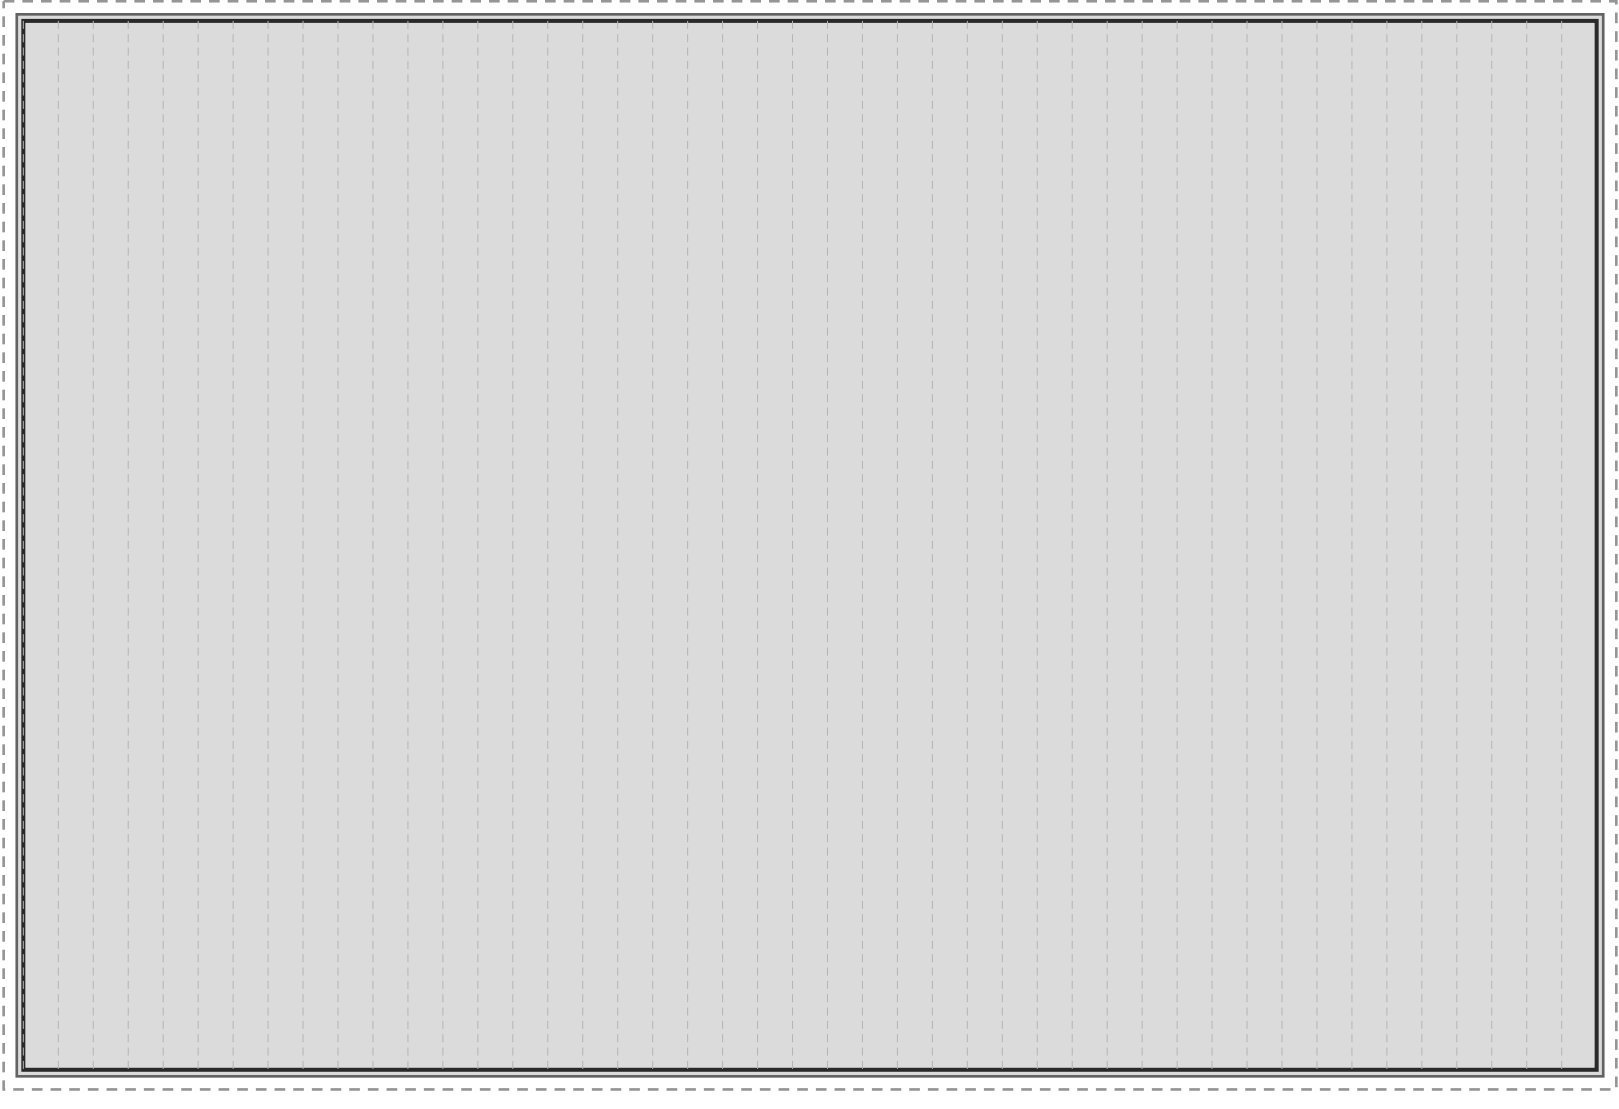

40'-0"

60'-0"